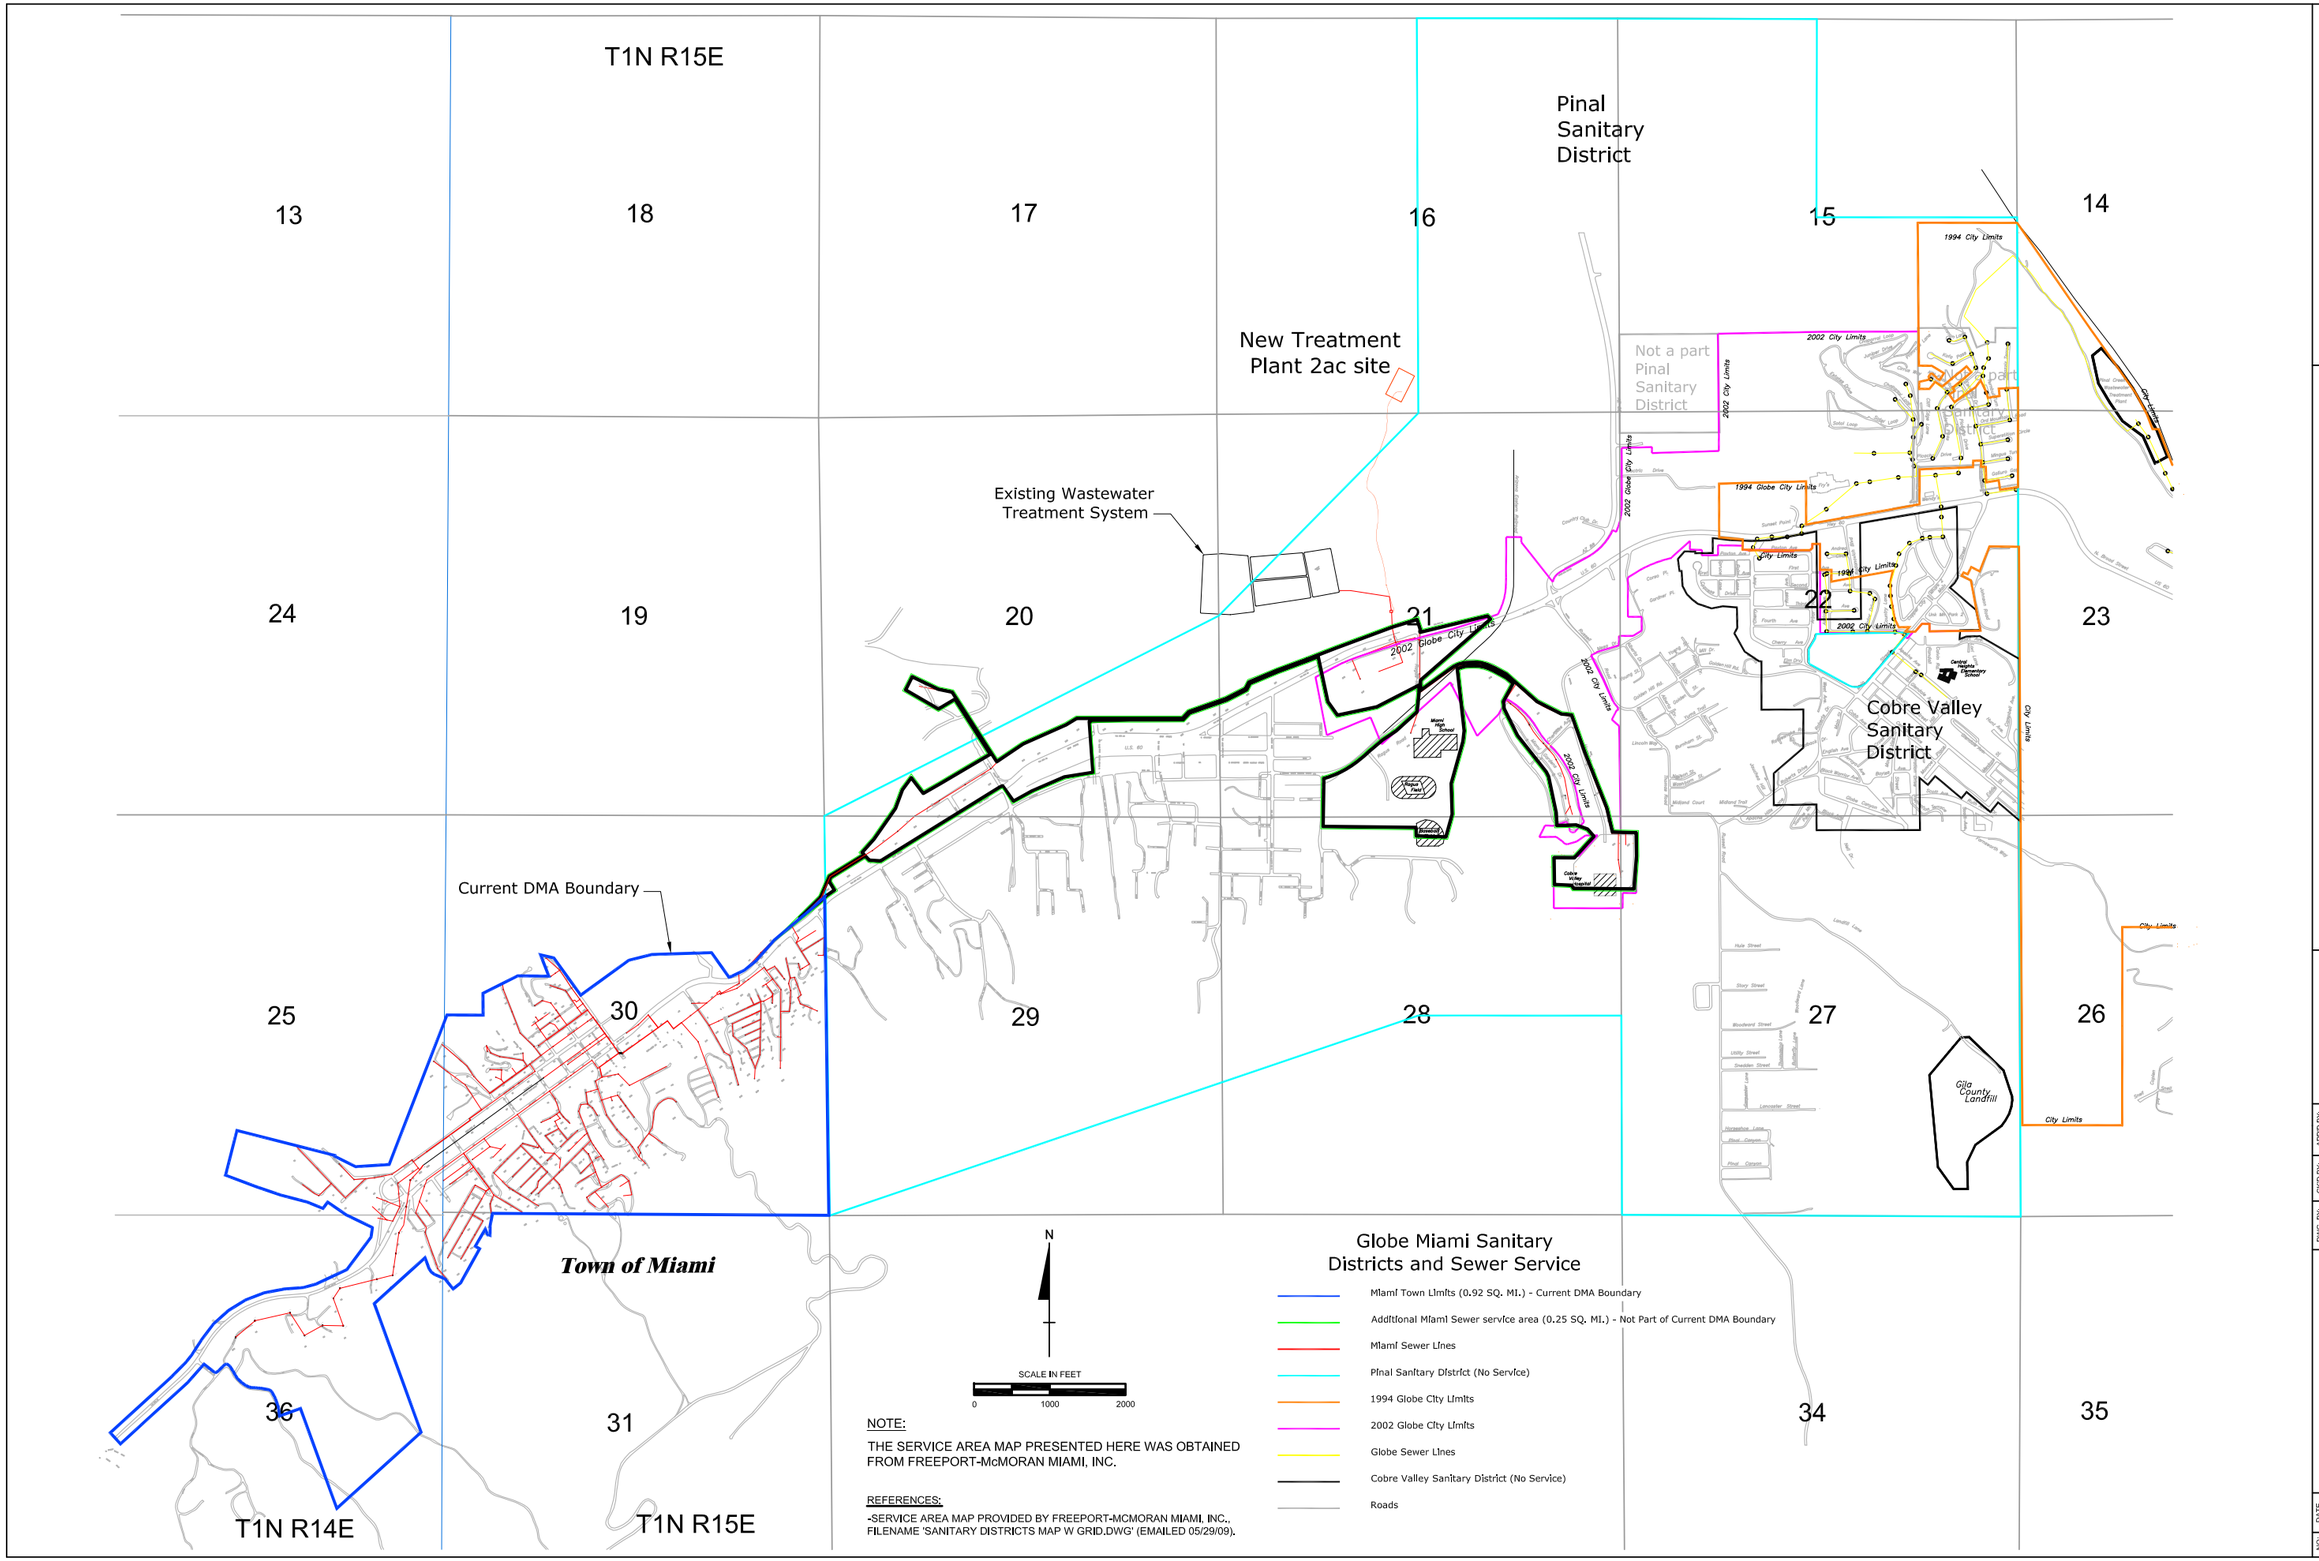

NOTE:

THE SERVICE AREA MAP PRESENTED HERE WAS OBTAINED FROM FREEPORT-McMORAN MIAMI, INC.

REFERENCES:

-SERVICE AREA MAP PROVIDED BY FREEPORT-MCMORAN MIAMI, INC., FILENAME 'SANITARY DISTRICTS MAP W GRID.DWG' (EMAILED 05/29/09).

EMC²

Serving the Engineering and Environmental Needs of Industry
Offices in Bozeman MT, Denver CO, and Phoenix AZ

SERVICE AREA MAP

DRAFT CAAG 208 PLAN AMENDMENT - MIAMI WASTEWATER RECLAMATION FACILITY

PREPARED FOR

Town Of Miami
500 Sullivan Street
Miami, Arizona 85539

FIGURE 3

DWG. NO.
BC1201-D100

NO.	DATE	CLIENT REVIEW	DWG. BY:	CK'D BY:	APP'D BY:
1	09.24.09		C.L.V.	A.P.	A.P.

U:\1201\Permitting\CAAG\CADD\BC1201-D100.dwg, FIGURE 3, 9/25/2009 9:41:42 AM, Cart